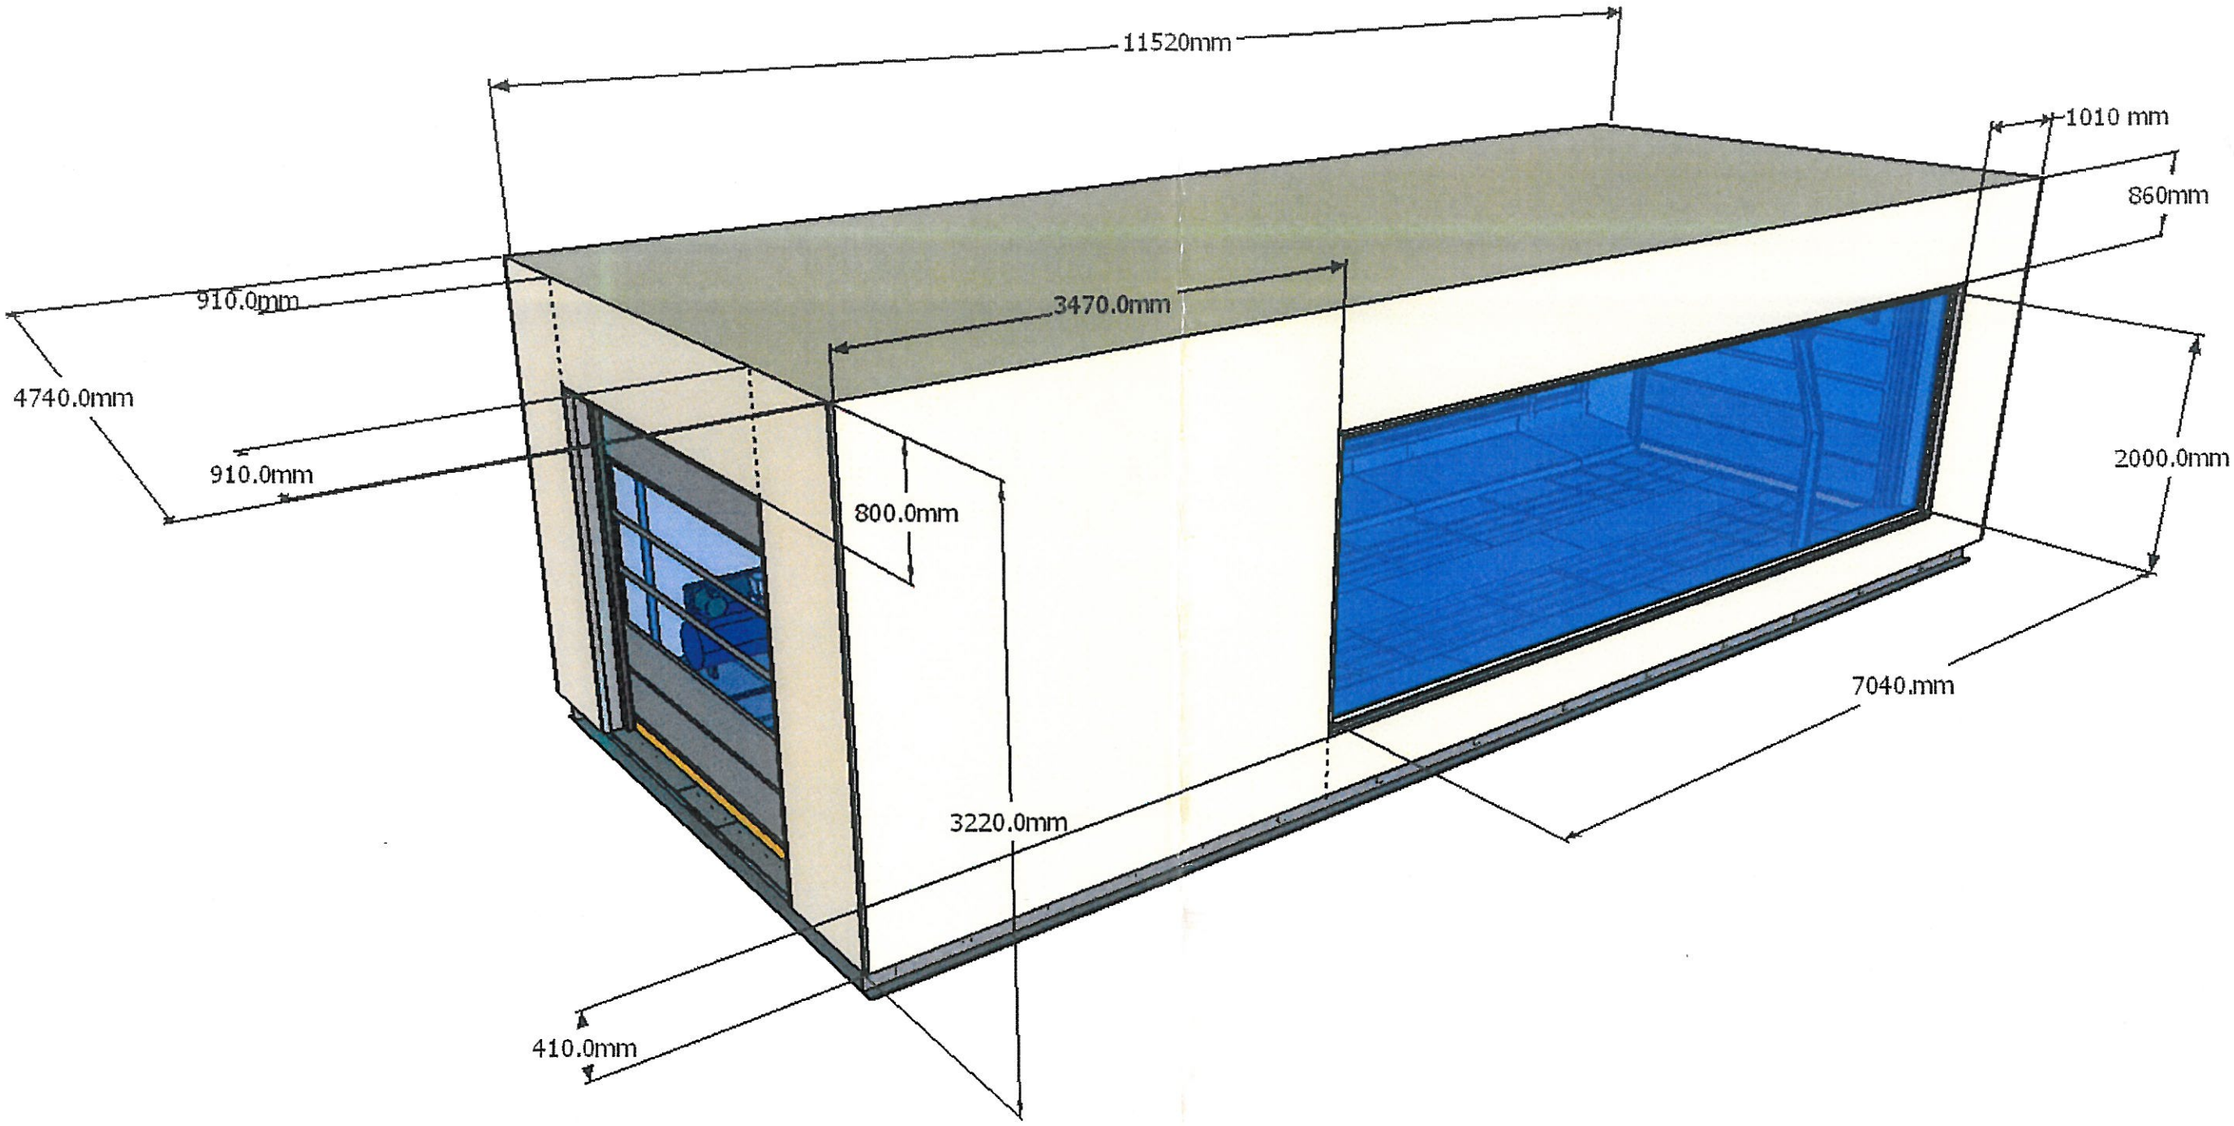
11520mm
1010 mm
860mm
910.0mm
3470.0mm
4740.0mm
910.0mm
800.0mm
2000.0mm
7040.mm
3220.0mm
410.0mm

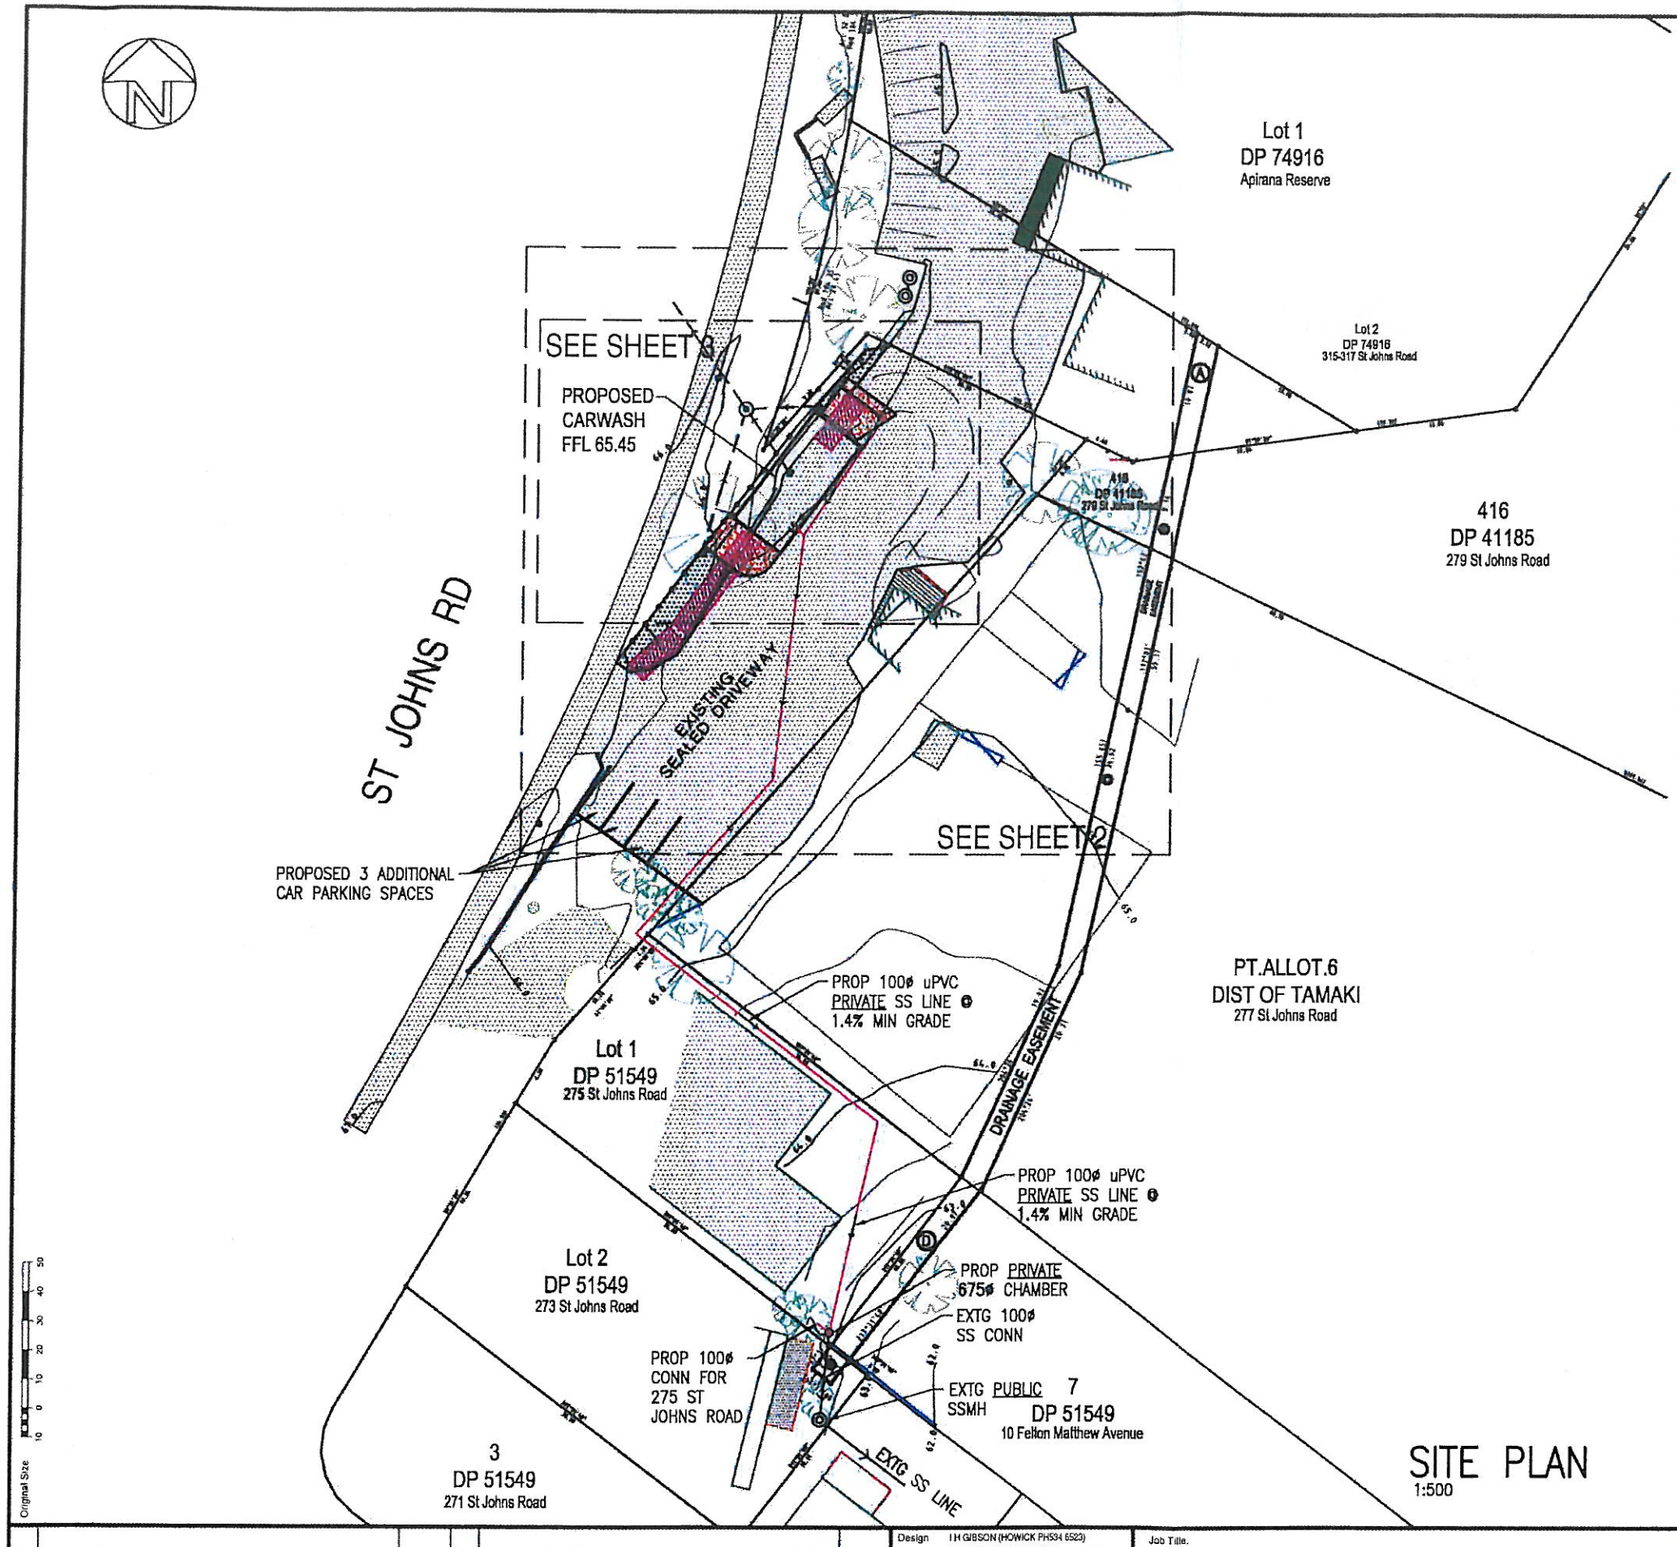

NOTES

ALL WORK TO BE CARRIED OUT TO AUCKLAND COUNCIL & WATERCARE ENGINEERING STANDARDS.

CONTRACTOR TO LOCATE ALL SERVICES PRIOR TO COMMENCEMENT OF WORK.

STORMWATER, SANITARY SEWER AND WATERMAIN CONNECTIONS SHALL BE INSTALLED BY AN AUCKLAND COUNCIL OR WATERCARE APPROVED LICENSED CONTRACTOR AT THE APPLICANTS EXPENSE.

CONTRACTOR TO CONFIRM ALL DIMENSIONS ON SITE.

BOTH CONTRACTORS AND CONSULTANTS ARE TO TAKE ALL NECESSARY CARE AND PRECAUTION AT THE CONSTRUCTION SITE TO AVOID ACCIDENT AND INJURY FROM FALLING INTO EXCAVATIONS, CRUSHING BY SUBSIDING EXCAVATIONS AND THE MOVEMENT OF PLANT AND MATERIALS ON THE SITE.

CONTOURS AND MEASUREMENTS HAVE BEEN PROVIDED FOR ENGINEERING PURPOSES ONLY AND SHOULD NOT BE USED FOR TOWN PLANNING PURPOSES.

PILOT ALL SERVICES AND EXISTING DRAINAGE LINES PRIOR TO INSTALLATION OF NEW DRAINAGE LINES.

LEVELS IN TERMS OF LANDS & SURVEY DATUM 1946.

SITE PLAN
1:500

Original Size

No.	Revision Details	Date	No.	Revision Details	Date

Design IH GIBSON (HOWICK PH534 6523)
Survey EASDALE SURVEYORS LTD
Drawn DJ
Checked IHG
Date 28/07/14
Scale A3 1:500 (3 SHEETS)
CAD Filename
FINAL
© Copyright 2001 Alkey Consultants Ltd

Job Title.
PROPOSED CARWASH
FOR
CARWASH GROUP LTD
315-317 ST JOHNS ROAD
MEADOWBANK

ALKEY CONSULTANTS LTD.
CONSULTING CIVIL & STRUCTURAL ENGINEERS
Takapuna, Pukekohe, Howick, Queenstown

Drawing Title.
SITE PLAN 1:500

File No. A15221/1 | Rev. - | Dwg No 1

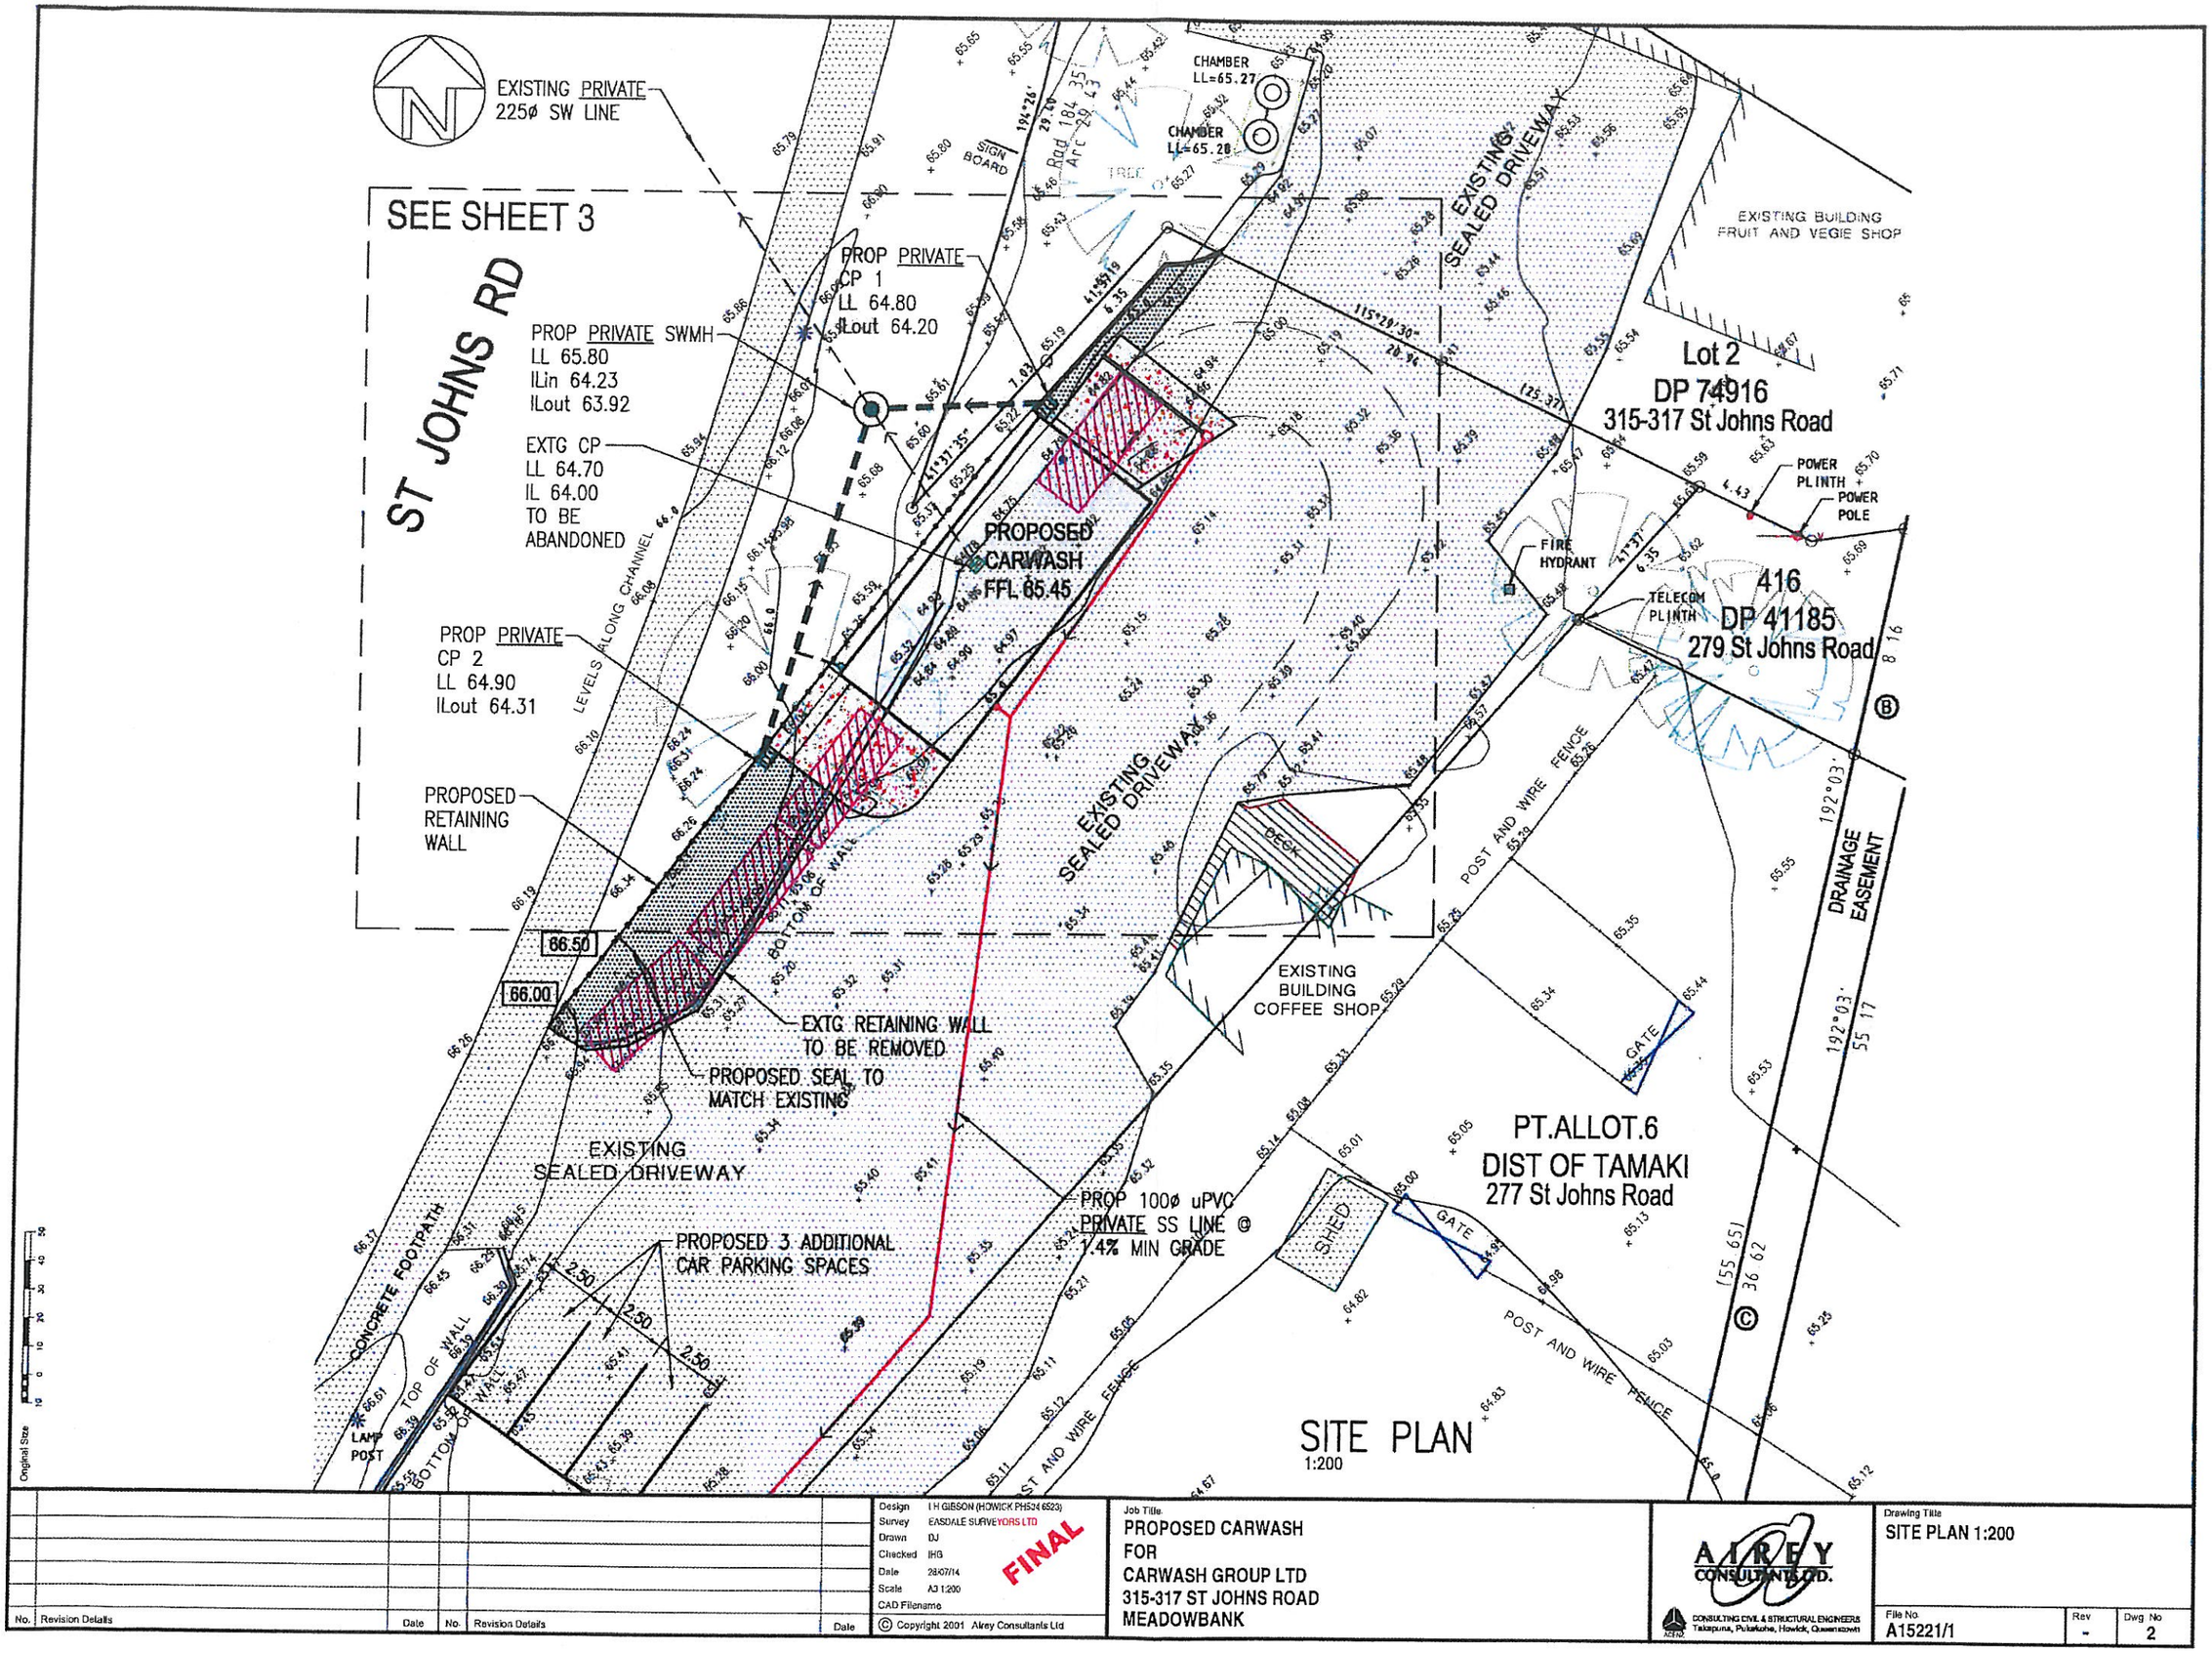

No.	Revision Details	Date	No.	Revision Details	Date

Design	I H GIBSON (HOWICK PH524 6523)
Survey	EASDALE SURVEYORS LTD
Drawn	DJ
Checked	IHG
Date	28/07/14
Scale	A3 1:200
CAD Filename	

FINAL

© Copyright 2001 Airey Consultants Ltd

Job Title
PROPOSED CARWASH
FOR
CARWASH GROUP LTD
315-317 ST JOHNS ROAD
MEADOWBANK

AIREY CONSULTANTS LTD.
CONSULTING CIVIL & STRUCTURAL ENGINEERS
Takapuna, Pukekohe, Howick, Queenstown

Drawing Title
SITE PLAN 1:200

File No.	Rev	Dwg No
A15221/1	-	2

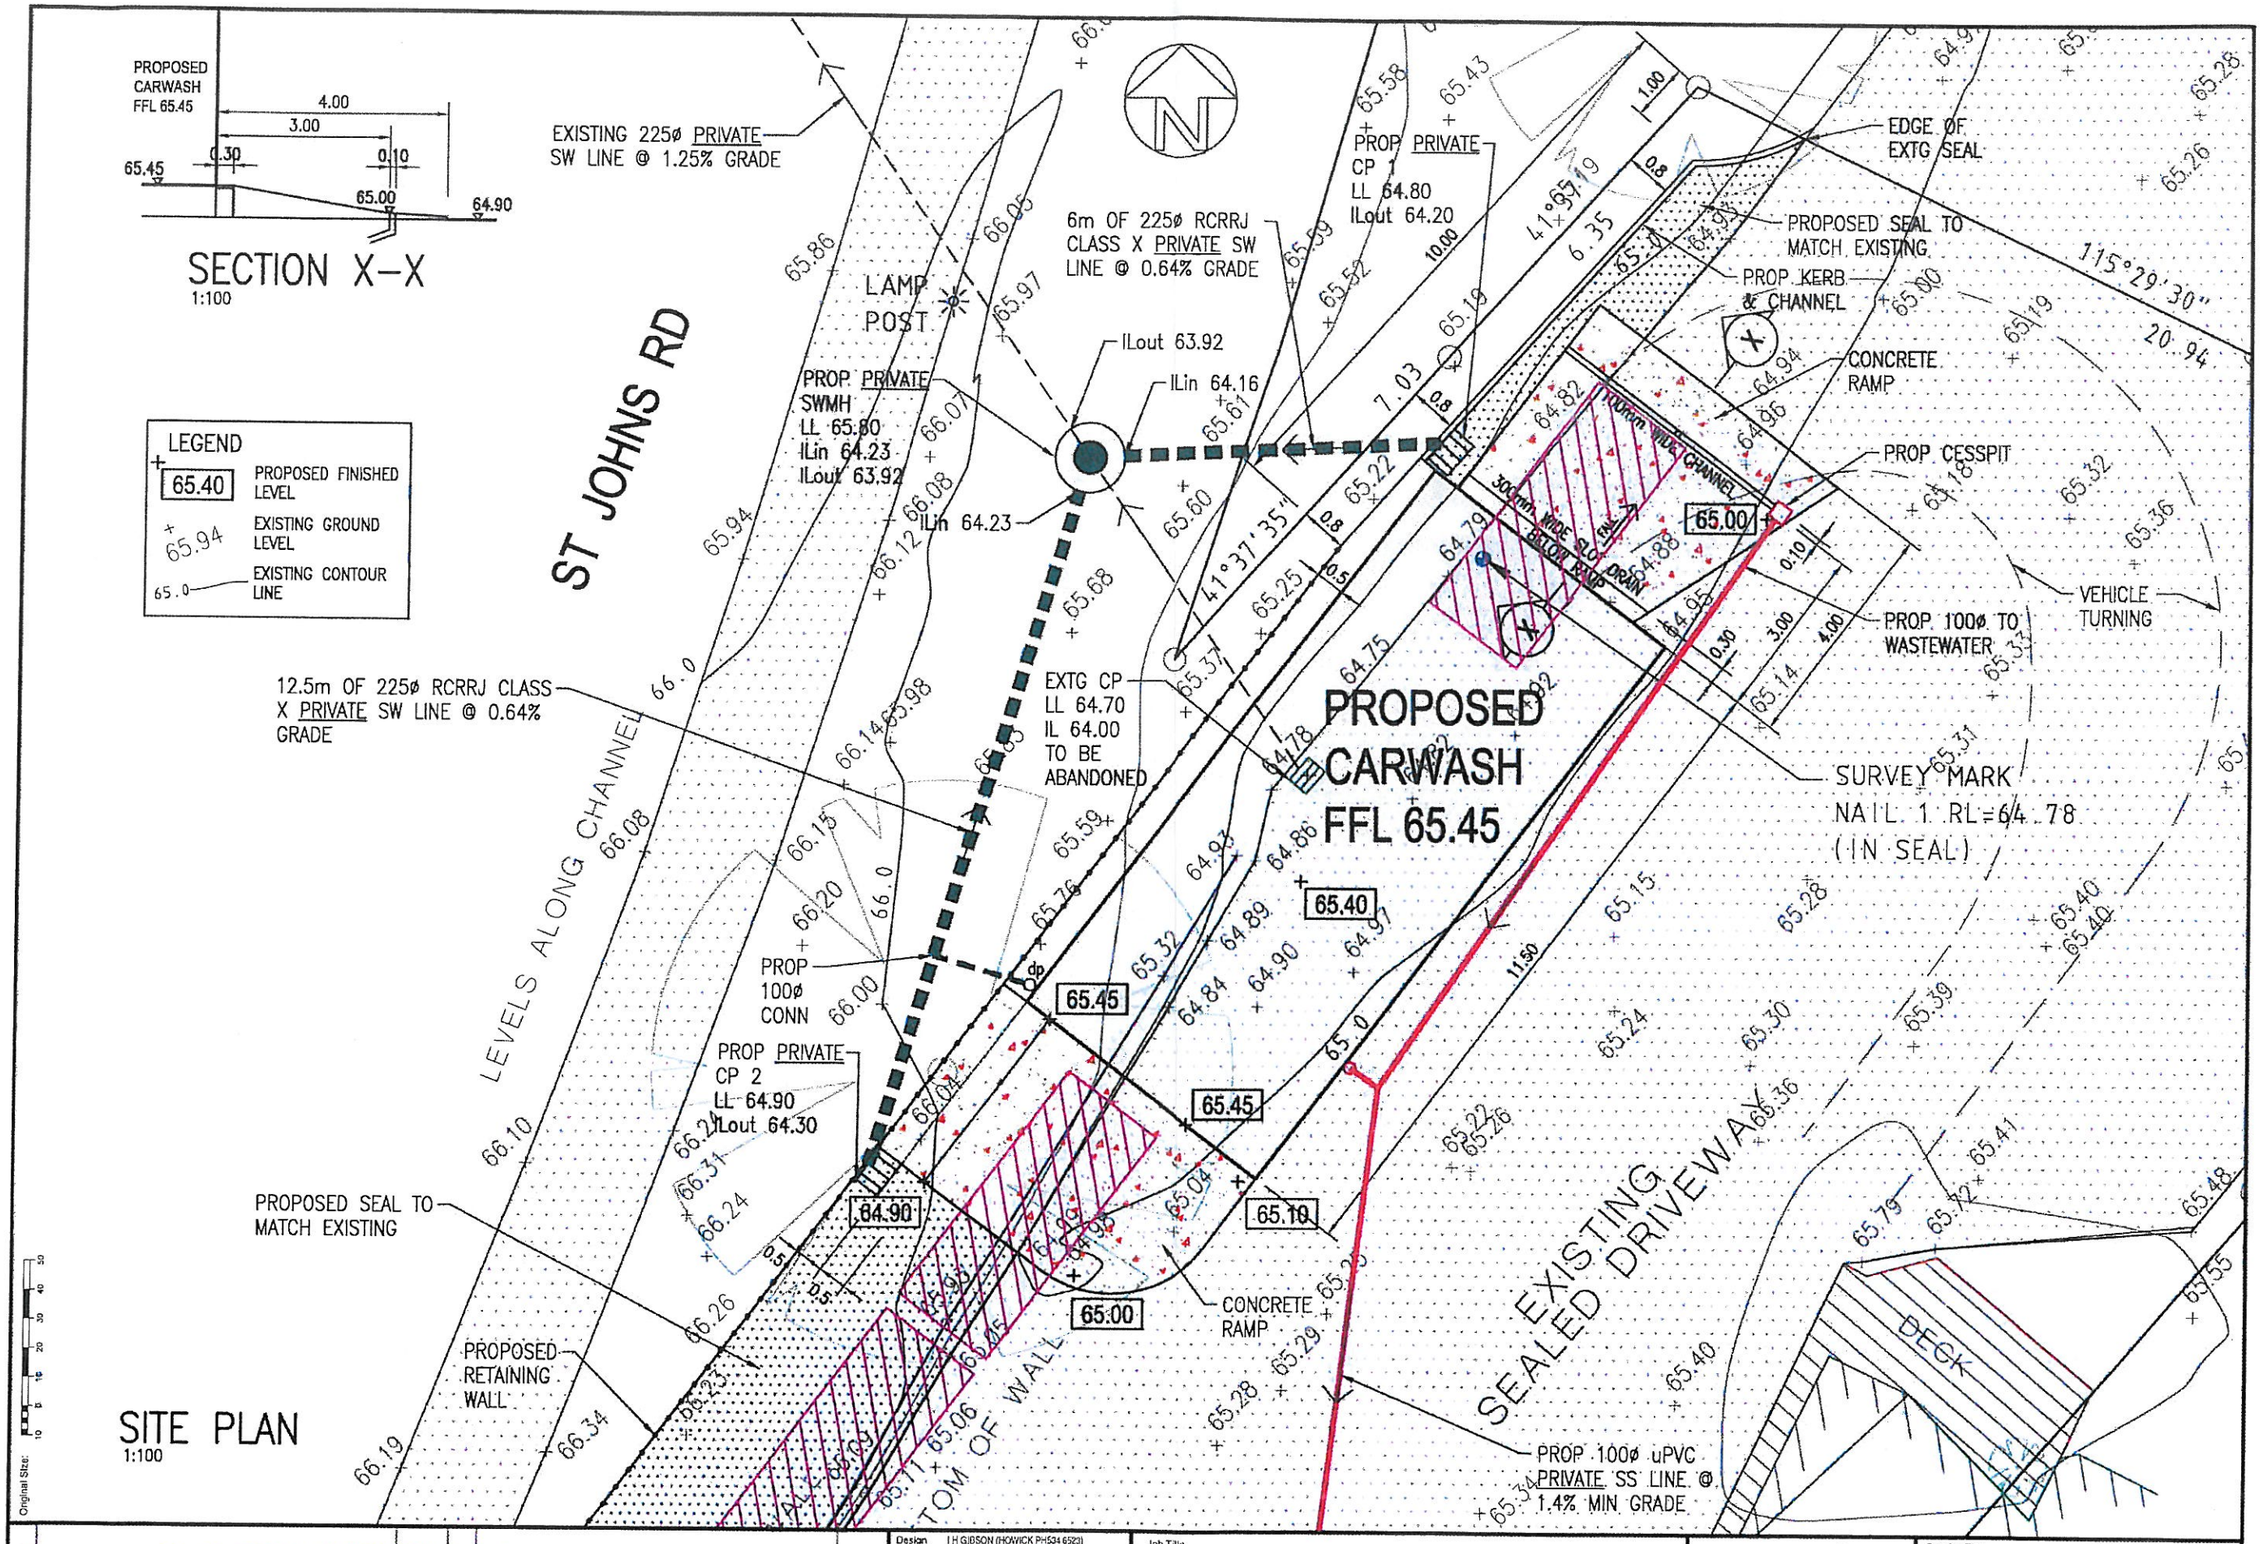

No.	Revision Details	Date	No.	Revision Details	Date

Design	I H GIBSON (HOWICK PH534 6523)
Survey	EASDALE SURVEYORS LTD
Drawn	DJ
Checked	IHG
Date	28/07/14
Scale	A3 1:100
CAD Filename	

FINAL

© Copyright 2001 Airey Consultants Ltd

Job Title.
PROPOSED CARWASH
FOR
CARWASH GROUP LTD
315-317 ST JOHNS ROAD
MEADOWBANK

AIREY CONSULTANTS LTD.
CONSULTING CIVIL & STRUCTURAL ENGINEERS
Takapuna, Pukekohe, Howick, Queenstown

Drawing Title
SITE PLAN 1:100

File No	Rev.	Dwg. No
A15221/1	-	3